STANDISH INDUSTRIAL AIR PARK

A SUBDIVISION IN THE N1/2 OF SEC. 10, T18N, R4E,
CITY OF STANDISH, ARENAC CO., MICH.

SCALE 1"=100'
0 50 100 200 300

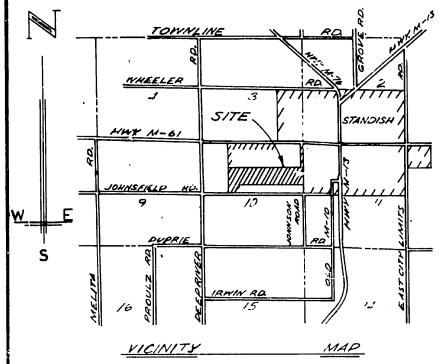

VICINITY MAP

LEGEND

1. ALL DIMENSIONS ARE IN FEET.
2. CONCRETE MONUMENTS ARE SET AT POINTS MARKED THUS "O".
3. LOT CORNERS HAVE BEEN MARKED WITH 1/2" IRON RODS 18" IN LENGTH.
4. BEARINGS AS SHOWN ARE REFERENCED TO M.D.S.H. ALIGNMENT FOR HWY. M-61 NORTH OF THIS SUBDIVISION.
5. ALL CURVILINEAR DISTANCES ARE IN ARC AND CHORD LENGTHS.
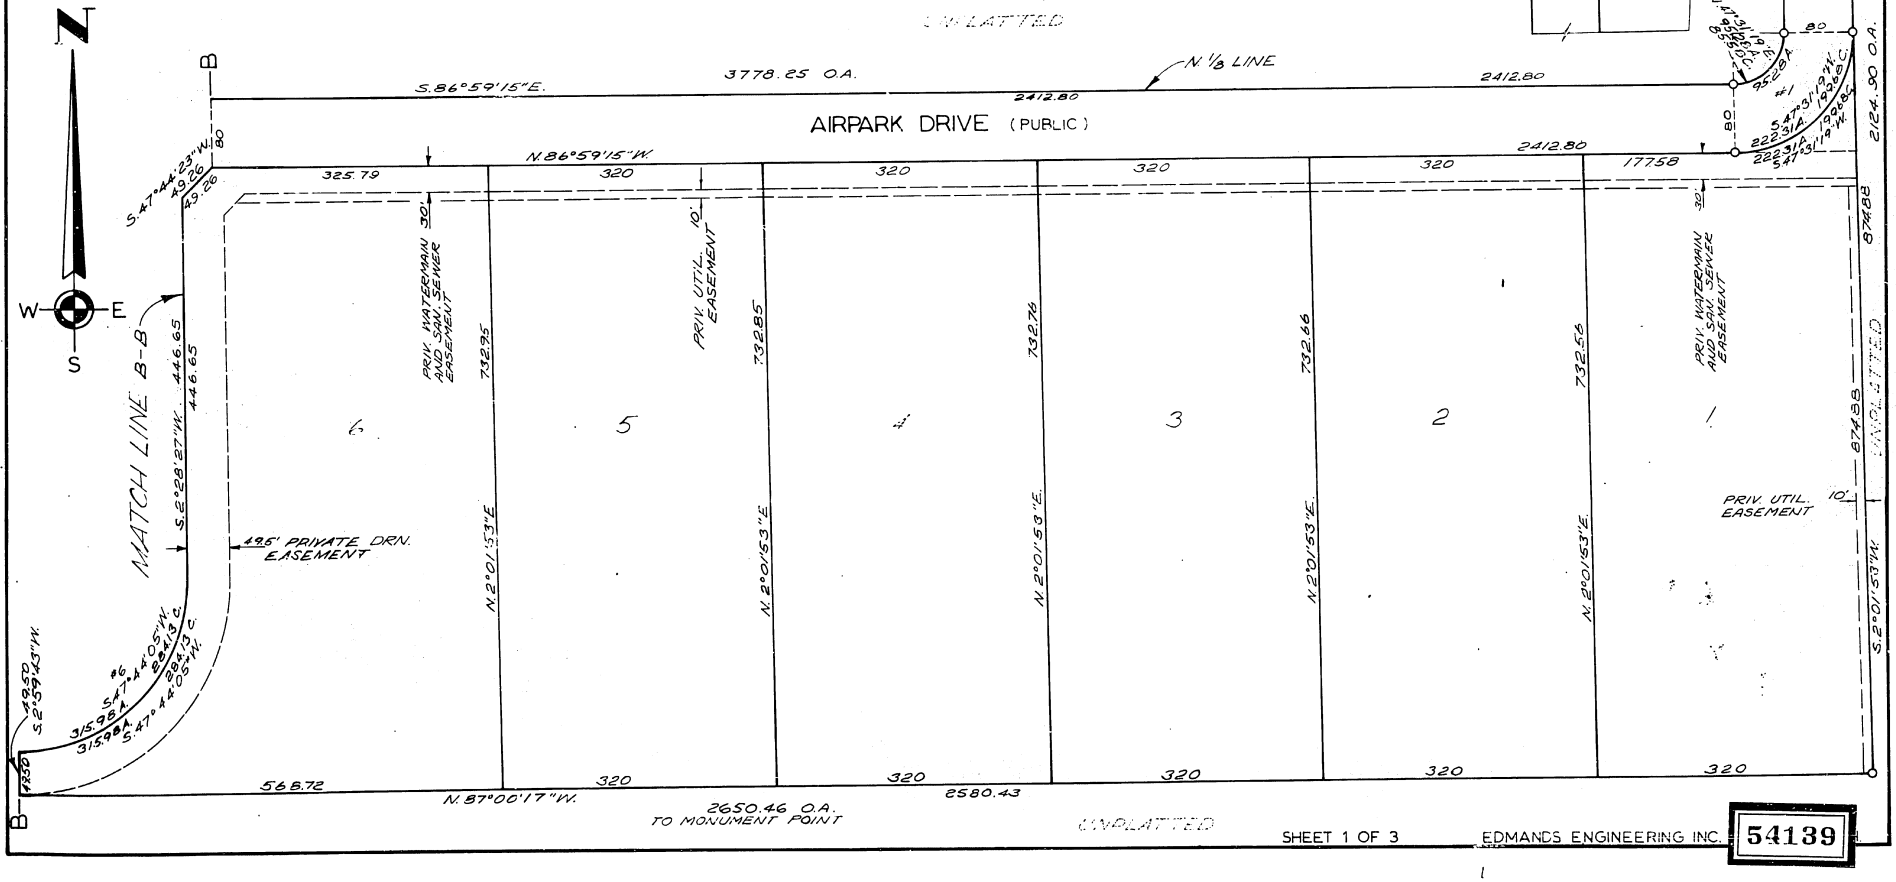
CURVE DATA						
C #	R.	Δ	T.	A.	L.C.	C. BRG.
1 IN	60.00	90°58'52"	61.01	95.28	85.58	N.47°31'19"E.
1 OUT	140.00	90°58'52"	142.42	222.31	199.68	S.47°31'19"W.
6	200.00	30°31'16"	201.83	315.98	284.13	S.47°44'05"W.