COPY

SNOW WHITE

A SUBDIVISION OF PART OF THE N1/2 OF THE N1/2 OF GOVERNMENT LOT 2 OF SECTION 25 T20N R7E

WHITNEY TOWNSHIP ARENAC COUNTY, MICHIGAN.

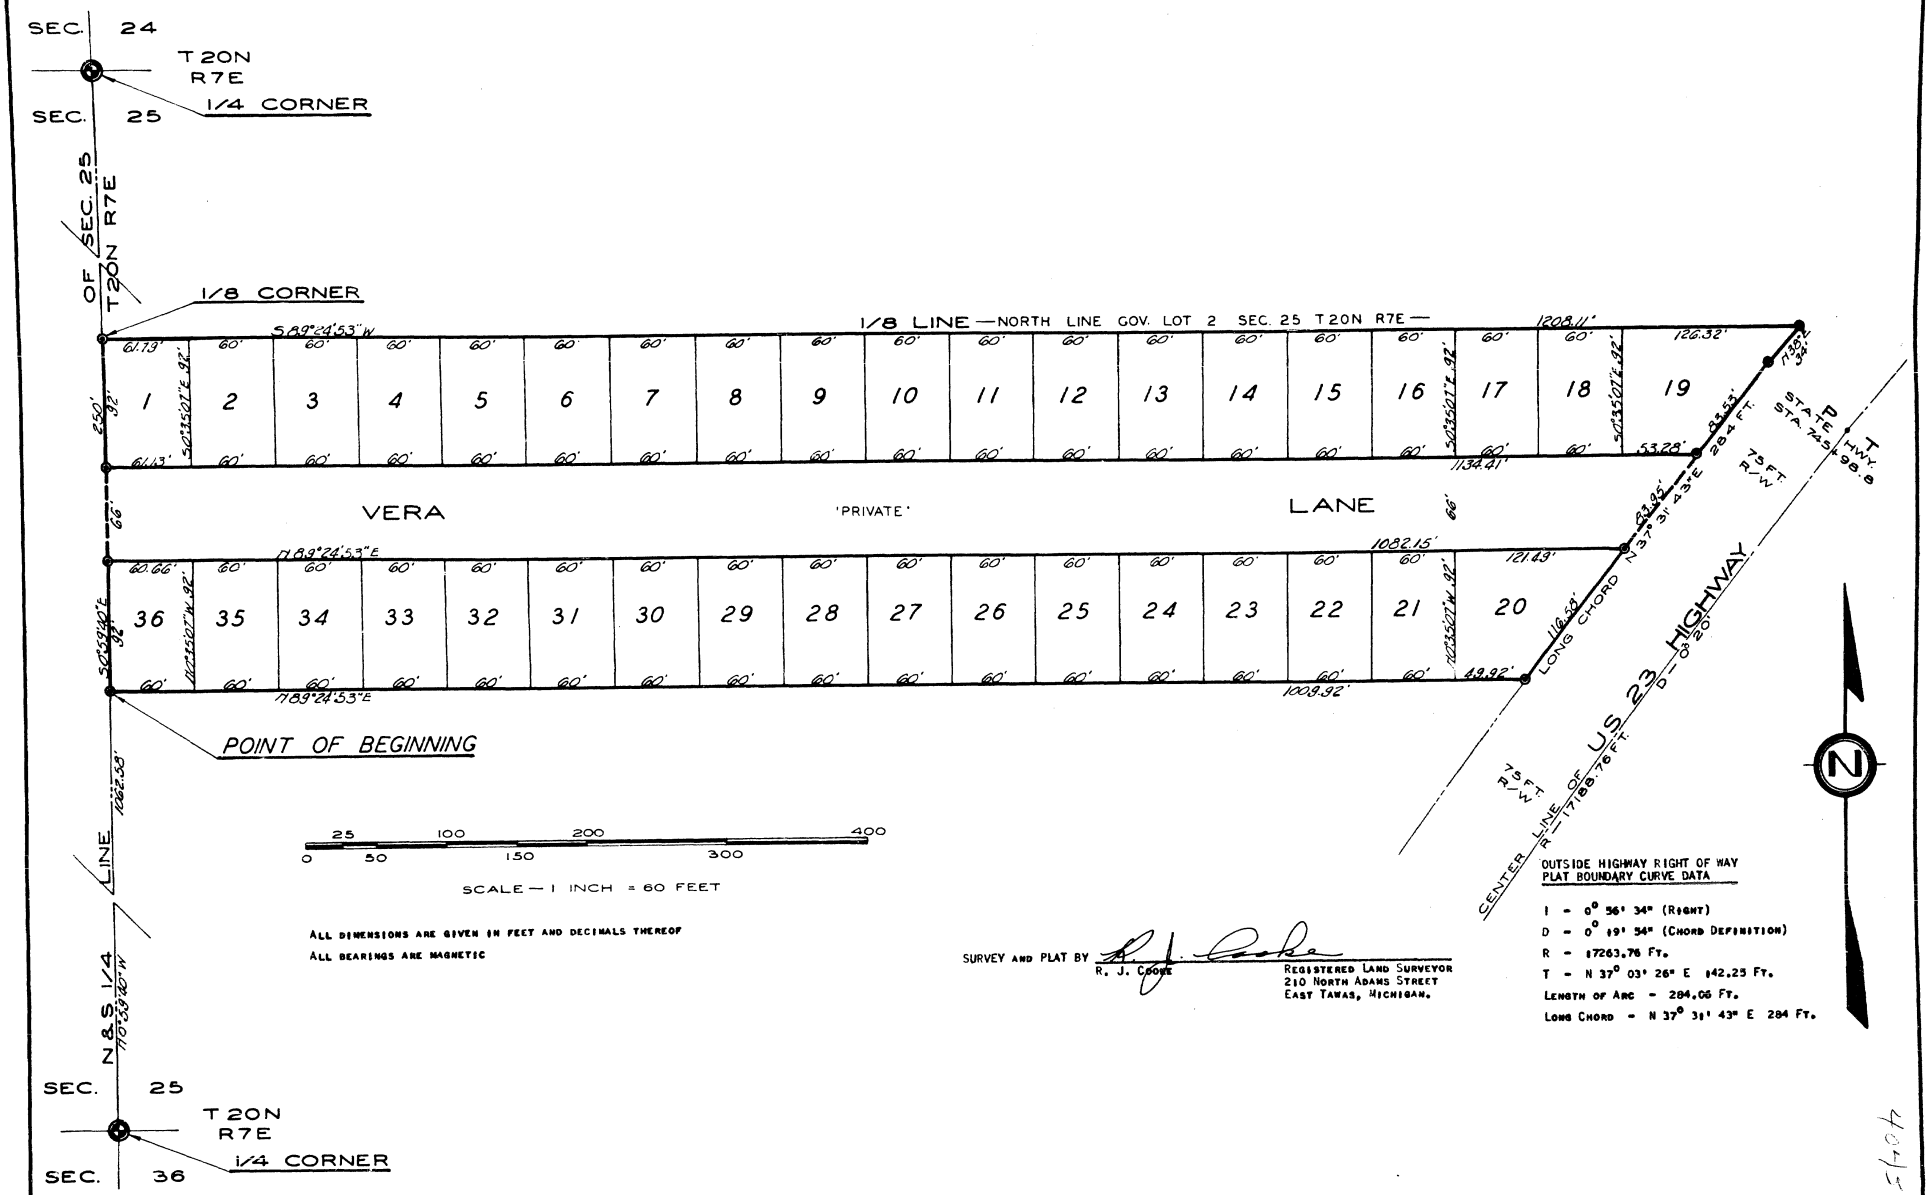

ALL DIMENSIONS ARE GIVEN IN FEET AND DECIMALS THEREOF

ALL BEARINGS ARE MAGNETIC

SURVEY AND PLAT BY R. J. Cooke

R. J. COOKE
REGISTERED LAND SURVEYOR
210 NORTH ADAMS STREET
EAST TAWAS, MICHIGAN.

OUTSIDE HIGHWAY RIGHT OF WAY PLAT BOUNDARY CURVE DATA

I = 0° 56' 34" (RIGHT)
D = 0° 19' 54" (CHORD DEFINITION)
R = 17263.76 FT.
T = N 37° 03' 26" E 142.25 FT.
LENGTH OF ARC = 284.06 FT.
LONG CHORD = N 37° 31' 43" E 284 FT.

4045